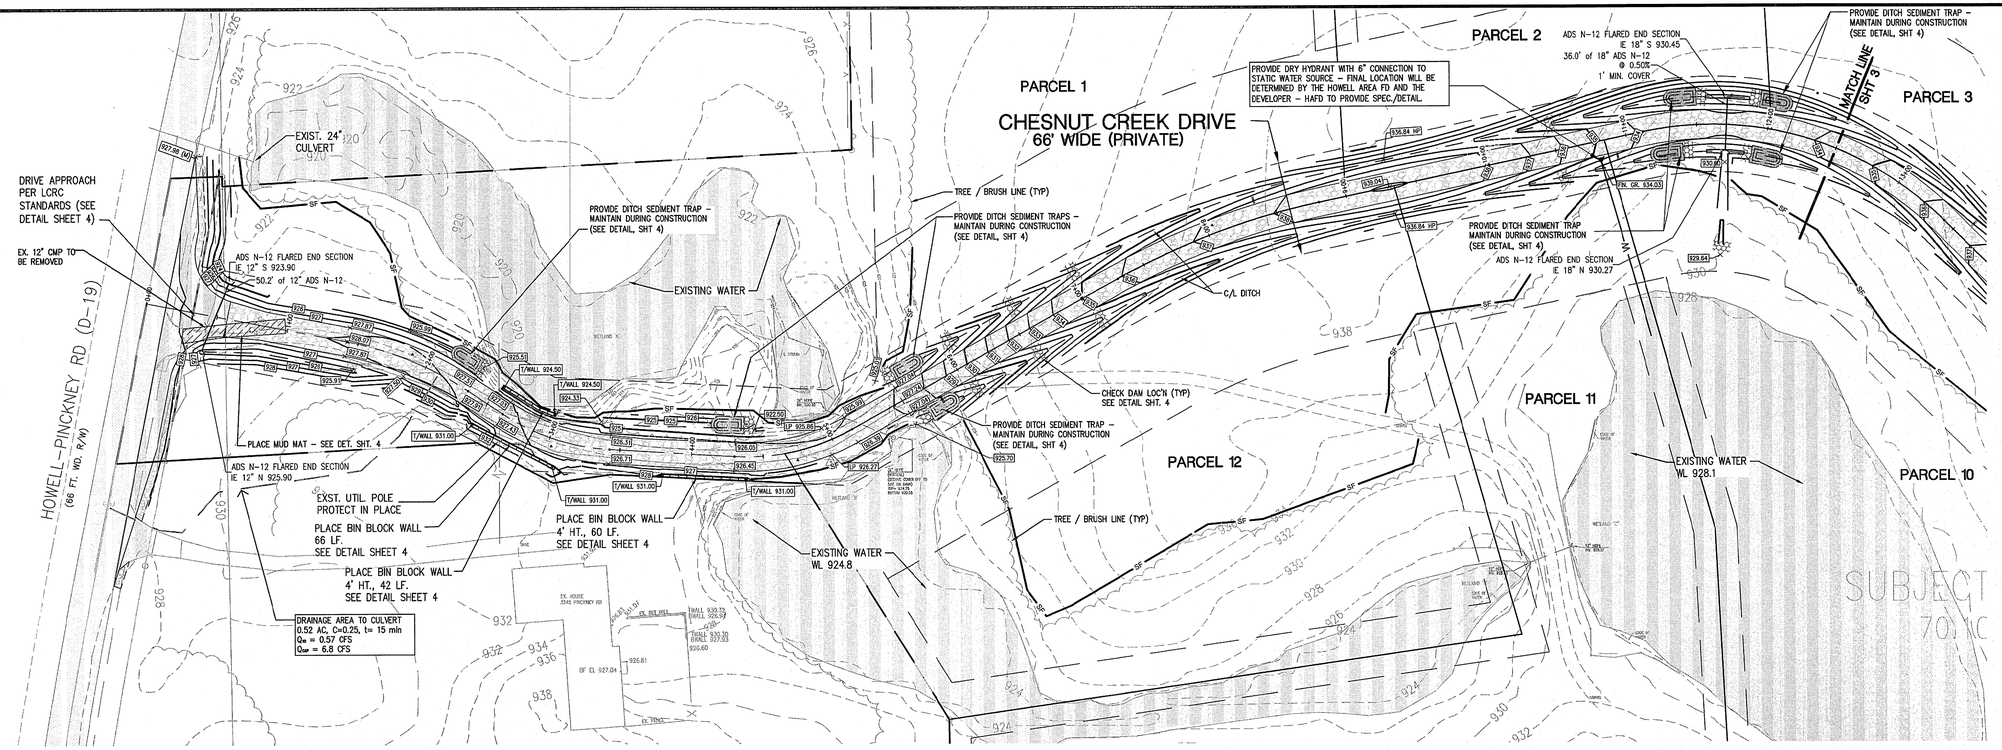

© 2016

LEGEND

- EX. GRADE
- EX. CONTOUR
- EX. WATER MAIN
- EX. STORM SEWER
- EX. SANITARY SEWER
- EX. OVERHEAD
- EX. FENCE
- EX. GUARD RAIL
- EX. GAS
- EX. UNDERGROUND
- EX. HYDRANT
- EX. CATCH BASIN
- EX. MANHOLE
- EX. SIGN
- EX. GATE VALVE
- EX. LIGHT POLE
- EX. UTILITY POLE
- EX. CONCRETE
- PR. GRADE
- PR. SIGN
- PR. GRAVEL
- DRAINAGE FLOW
- PR. CONTOUR
- PR. SILT FENCE
- EX. WATER

STORM PIPE NOTES:

-All storm sewer pipe shall be ADS N-12.

-Pipe lengths are measured from center of structure or tip of flared end.

LIVINGSTON ENGINEERING
CIVIL ENGINEERING · SURVEYING · PLANNING
3300 S. OLD US. BRIGHTON, MI 48114
PHONE: (810) 225-7000 FAX: (810) 225-7899
http://www.livingstonengr.com

Client
CHESTNUT DEVELOPMENT
6253 GRAND RIVER AVE. #700
BRIGHTON, MI 48116

CHESTNUT CREEK

NW 1/4 SECTION 24, MARION TOWNSHIP
LIVINGSTON COUNTY, MICHIGAN
ROAD PLAN & PROFILE - STATION 0+00 to 12+00

REVISIONS	DATE
REV LOTS PER CHESTNUT	08-19-2016
REV PER LCRC REVIEW	09-27-2016
PER CHESTNUT ROAD AGRMN REVS	11-23-2016
PER TWP REVIEW	11-29-2016

Drawn: TJZ
Checked: TJZ
Approved: TJZ
Date: 8-11-2016

Job. no. 12181
Scale: Vertical: 1" = 5' Horizontal: 1" = 50'

2

CHESTNUT CREEK DRIVE PROFILE

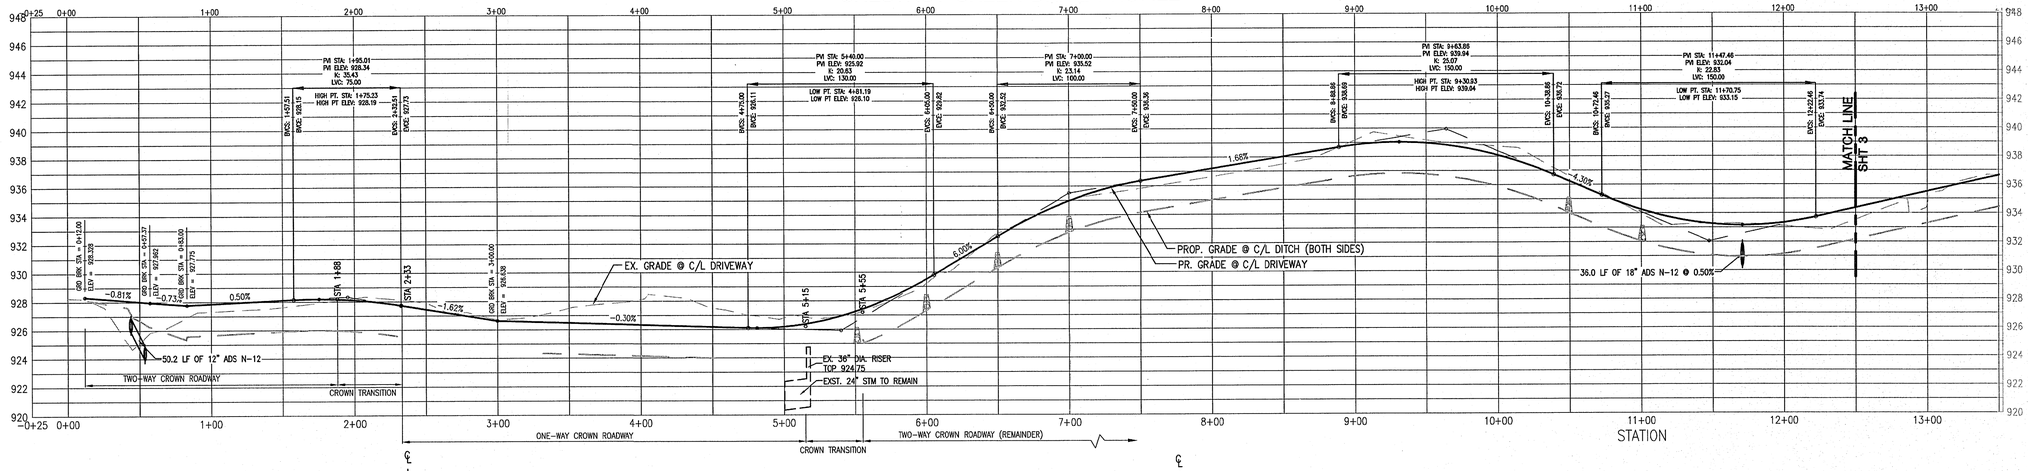

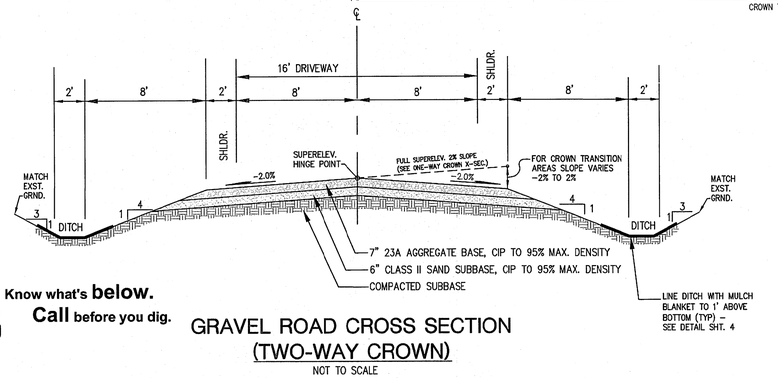

GRAVEL ROAD CROSS SECTION (TWO-WAY CROWN)

NOT TO SCALE

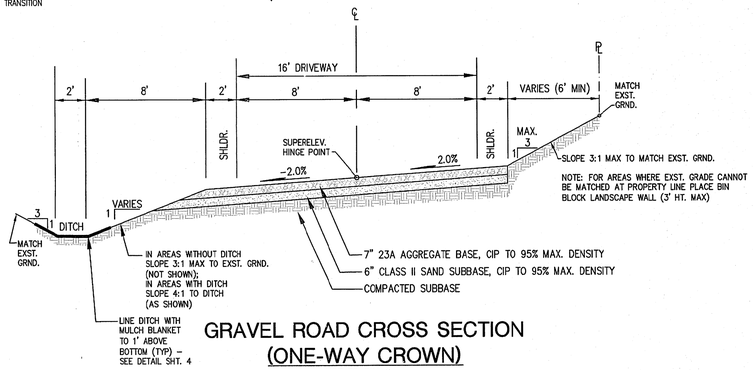

GRAVEL ROAD CROSS SECTION (ONE-WAY CROWN)

NOT TO SCALE

Know what's **below.** **Call** before you dig.

FILE: G:\12181 Gronow Marion Twp\dwg\Site Plan\12181_02-04_Road PNP.dwg